El Mar Drive

PROPOSED FINAL PLAN – OPTION **A**

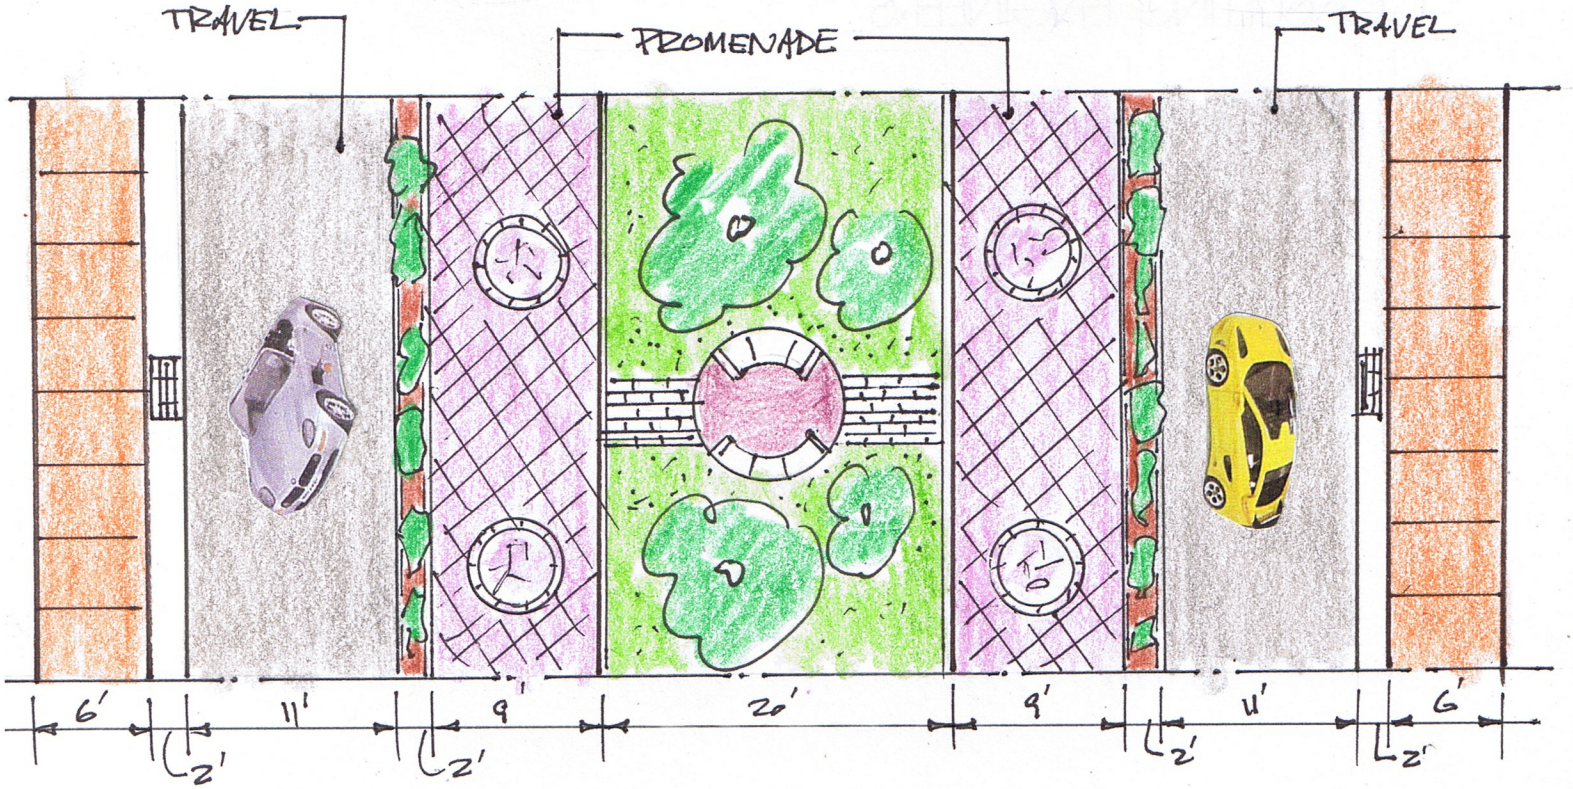

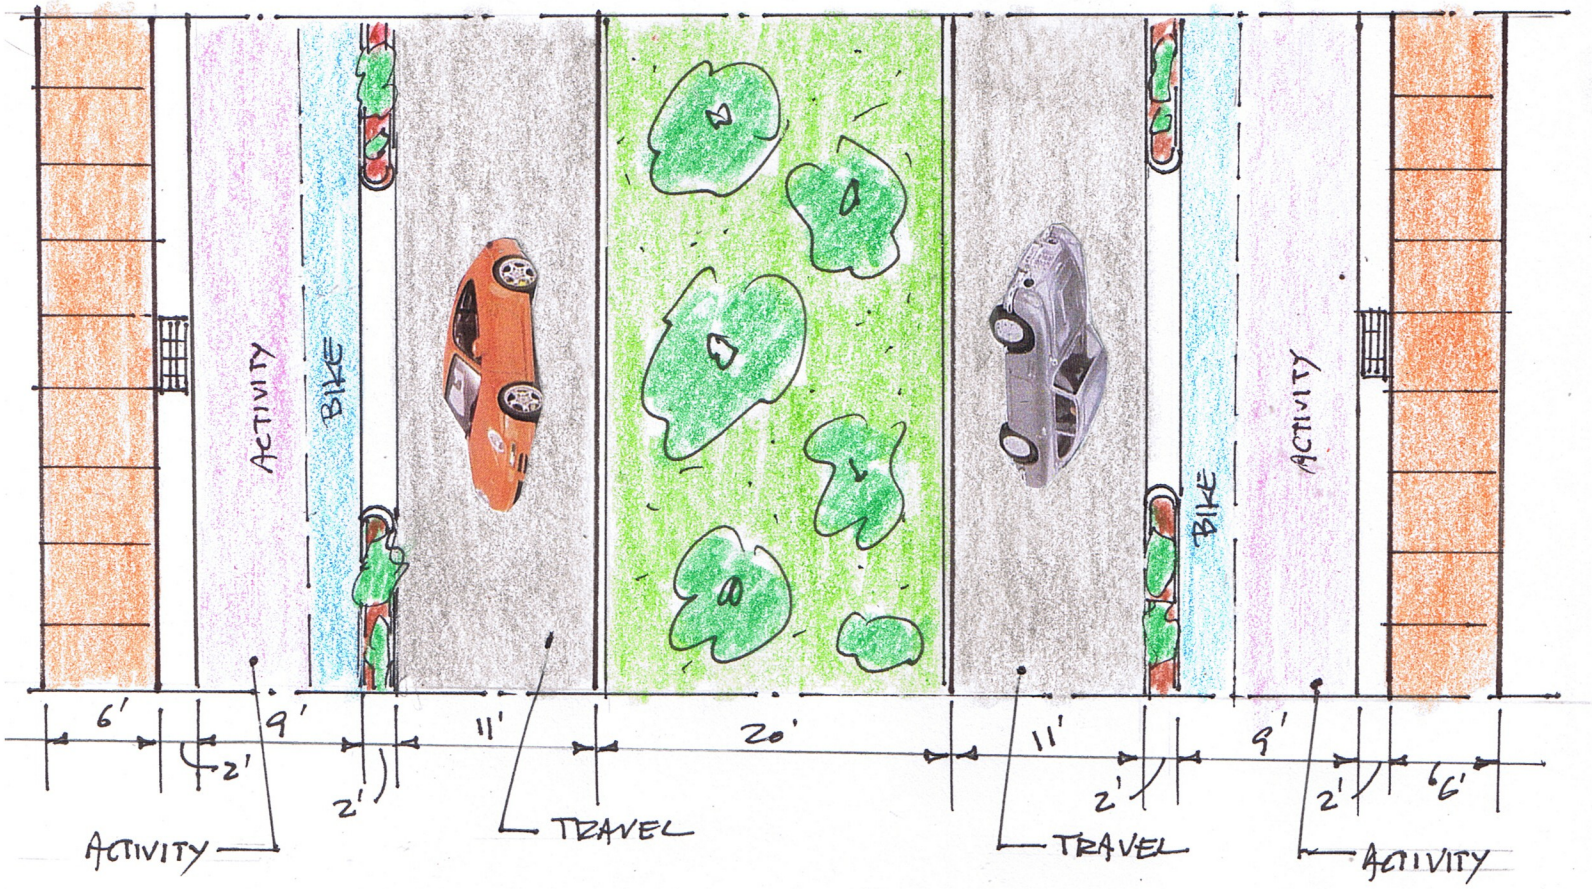

El Mar Drive

PROPOSED FINAL PLAN – OPTION **B**

JP 7-10-10

SK-7